Appendix 4

Revised Rothermead Masterplan submitted 8 November 2017

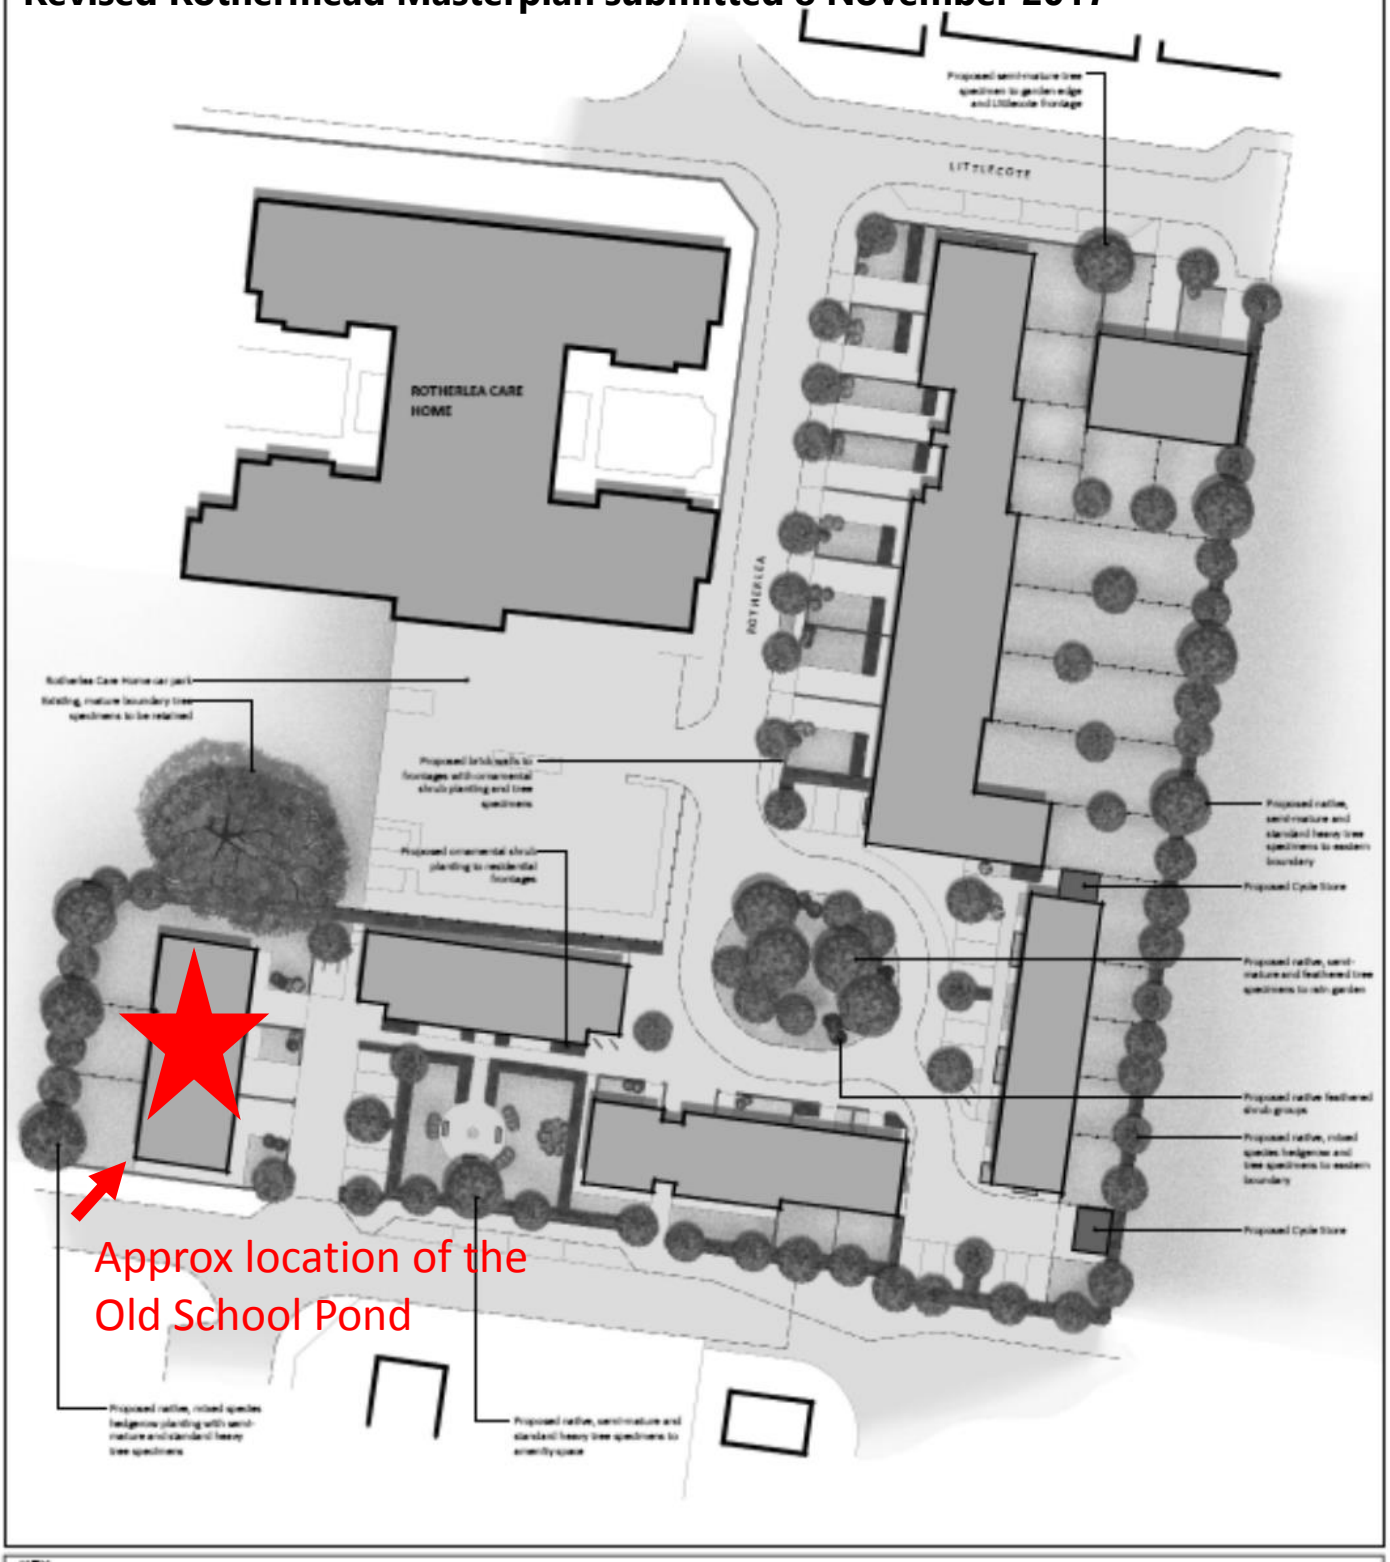

KEY

Ramsay & Co
Landscape Architecture

Project Title: Proposed Residential Scheme: Rotherlea, Petworth, West Sussex	Scale: Not To Scale; Initials: AR; Date: 04-08-16
Drawing Title: Figure 102: Proposed Development Masterplan	Drawing Number: R&CO / 114 / Fig. 102; Revision: 03